Plat Lots #	Tax Lots #	Address #	Street Name
1	6330	LDR setbacks 906	Spelling Place
2			
3	6328	922	Spelling Place
4			
5	6326	938	Spelling Place
6			
7	6324	954	Spelling Place
8			
9	6322	970	Spelling Place
10			
11	6319	986	Spelling Place
12			
13			
14			
15	6317	15' Front zero sidewear 955	Spelling Place
16			
17	6315	939	Spelling Place
18			
19	6313	923	Spelling Place
20			
21	6311	907	Spelling Place
22	6310	245	Sternwheeler Drive
23	6309	235	Sternwheeler Drive
24	6307	225	Sternwheeler Drive
25			
26	6305	215	Sternwheeler Drive
27			
28	6302	205	Sternwheeler Drive
29			
30			

ALL PREFIX WILL BE SW

LDR SETBACKS – Lots 1-13
zero sidewear Lots 15-30

Readdressed after consolidated lots June 2015

All lots 20' garage vehicle entrance with two legal parking spaces.

[illegible] 7 12 CD 6300 Open space
[illegible] 7 12 CD 6332 Open space

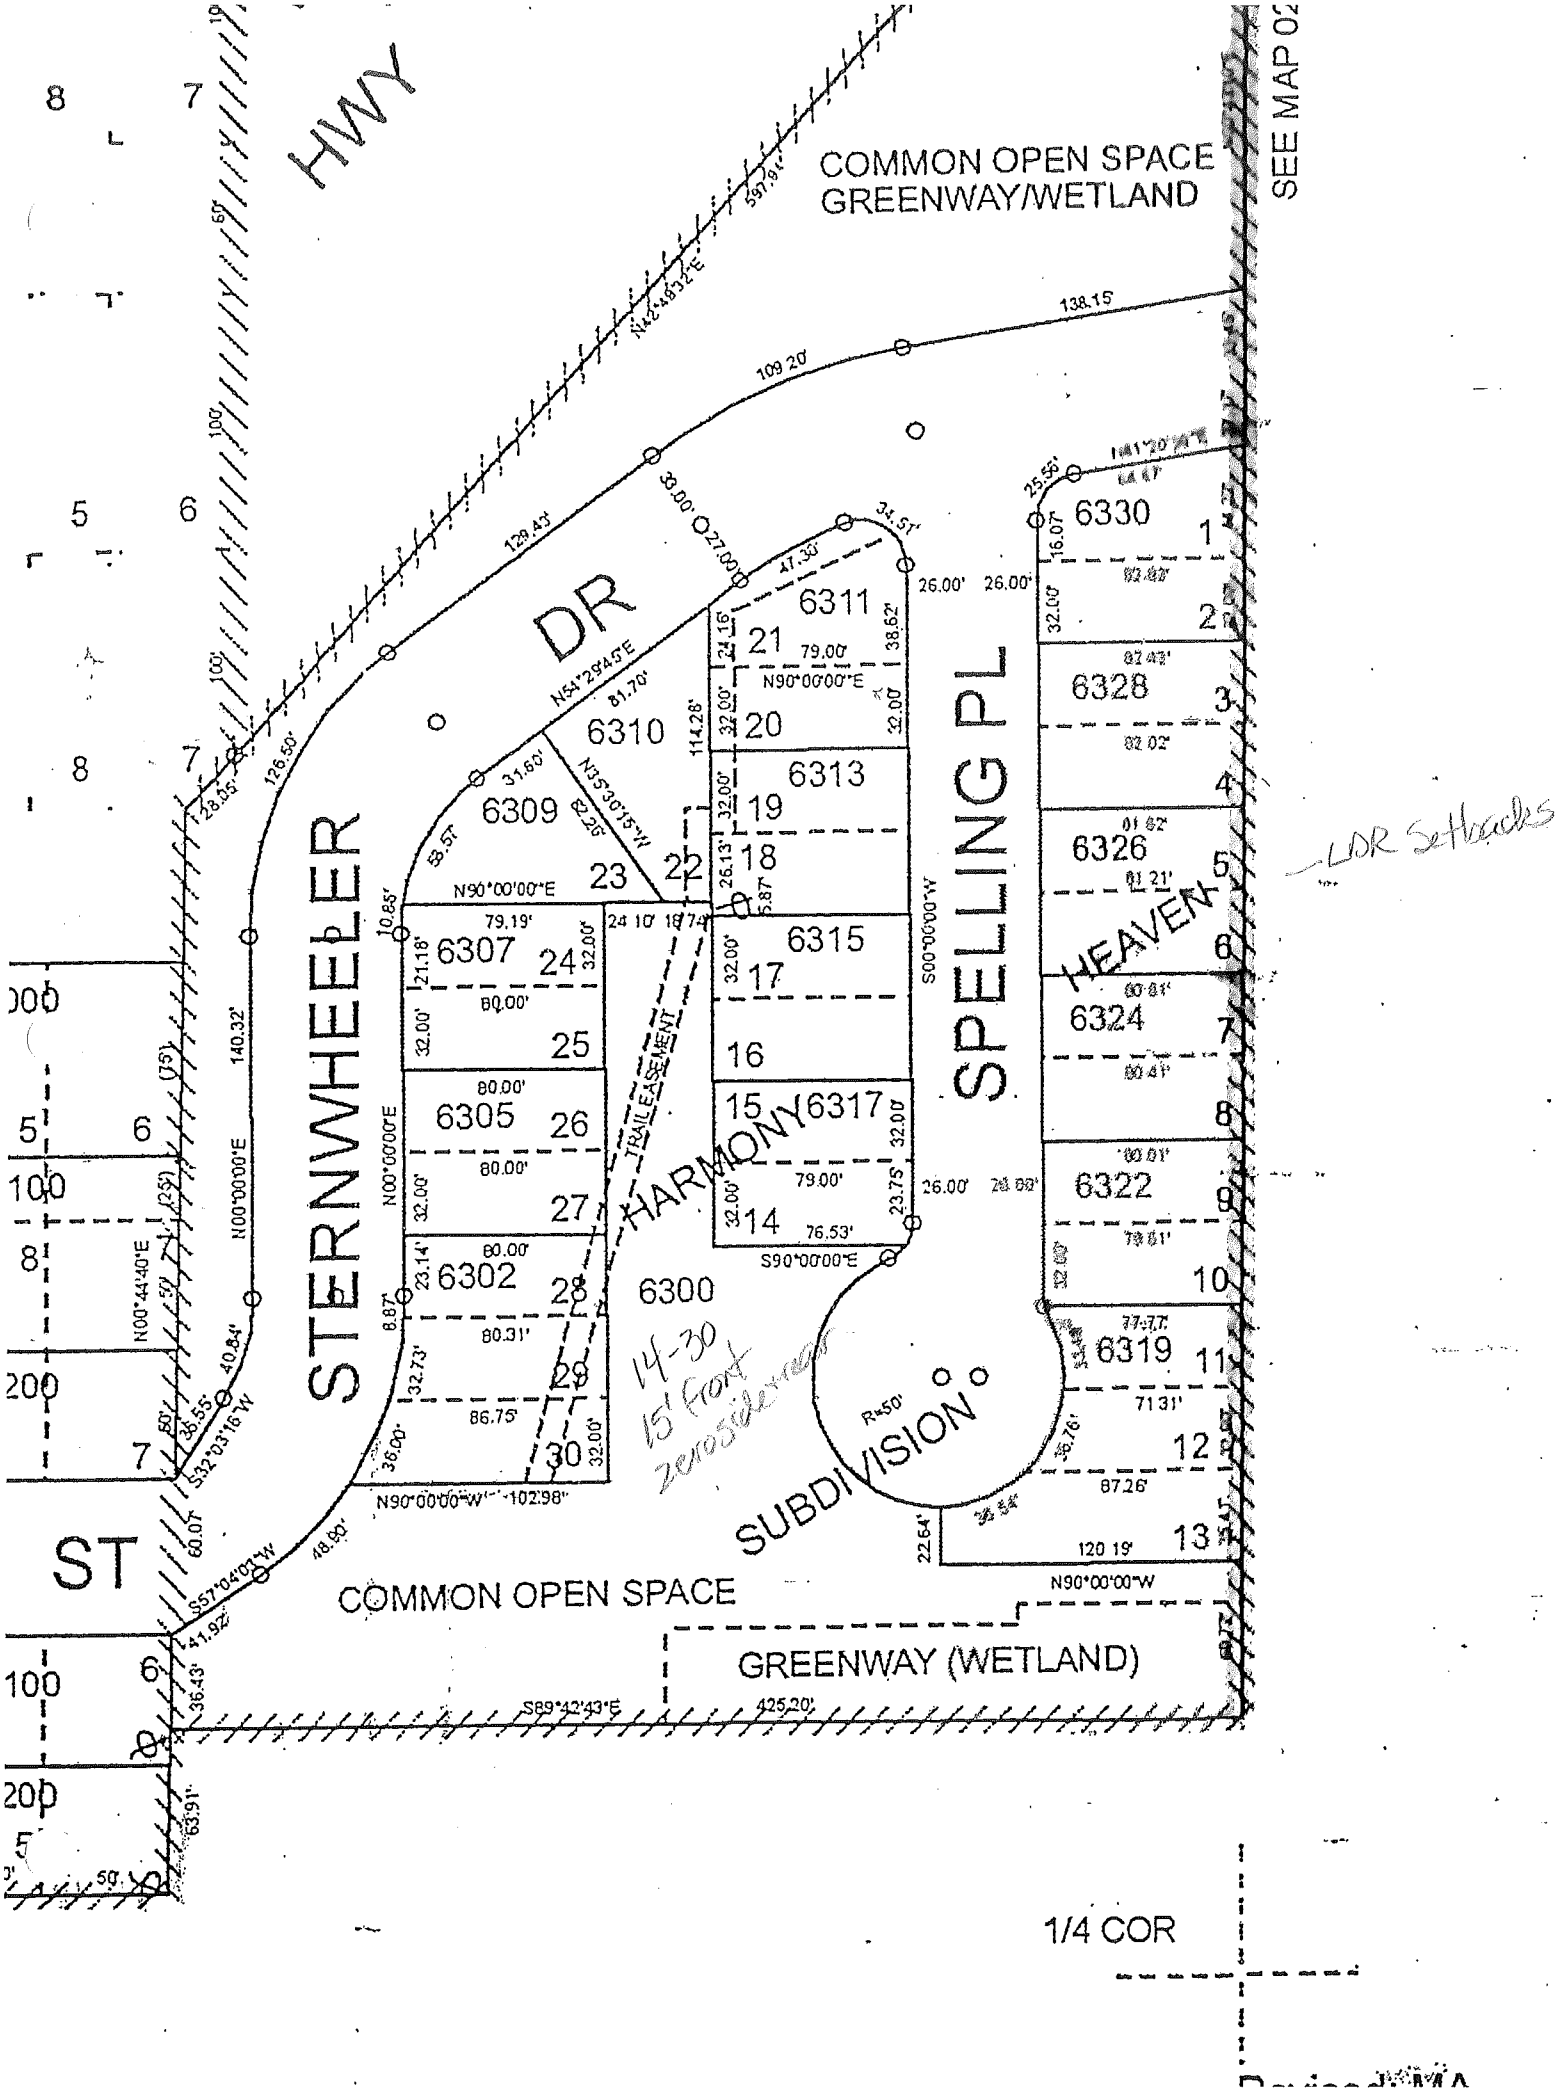

HWY
COMMON OPEN SPACE
GREENWAY/WETLAND
SEE MAP 02
DR
STERNWHEELER
SPELLING PL
HARMONY
HEAVEN
SUBDIVISION
TRAIL EASEMENT
6300
6302
6305
6307
6309
6310
6311
6313
6315
6317
6319
6322
6324
6326
6328
6330
14-30
15' front
zero side + rear
LDR Setbacks
COMMON OPEN SPACE
GREENWAY (WETLAND)
ST
1/4 COR